FOR LEASE

35 UNITED DRIVE -WEST BRIDGEWATER, MA

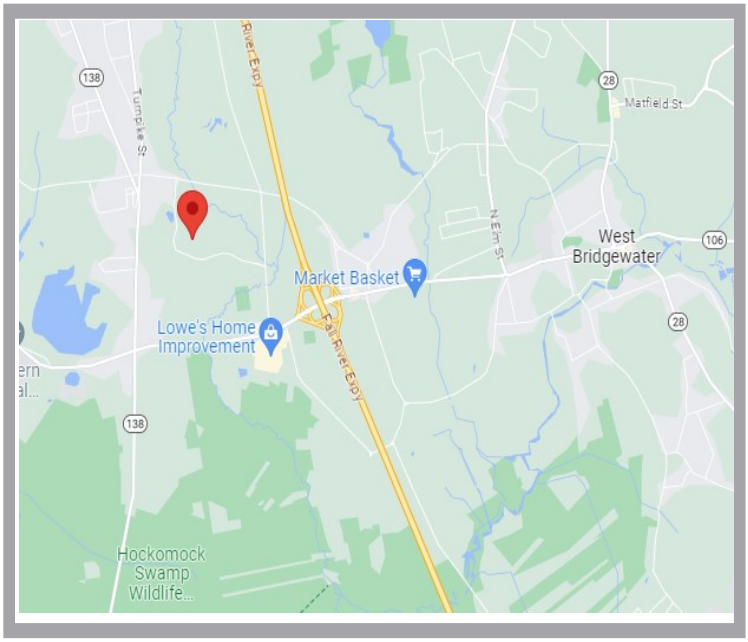

- *2,500 -5,000 SF +/- First Floor Office*
- *3 Private Offices*
- *2 Large Executive Offices*
- *Kitchenette*
- *Glass conference room with direct lobby access*
- *Expansive Parking*
- *.6 Miles to Route 24*

DONAHUE
ASSOCIATES

Commercial & Industrial Real Estate
457 Belmont Street
Brockton, MA 02301
Tel: 508.588.1717
mdre@donahueassociates.com

No warranty or representation, express or implied, is made as to the accuracy of the information contained herein, and the same is submitted subject to errors, omissions, change of price, rental or other conditions, withdrawal without notice.

www.donahueassociates.com

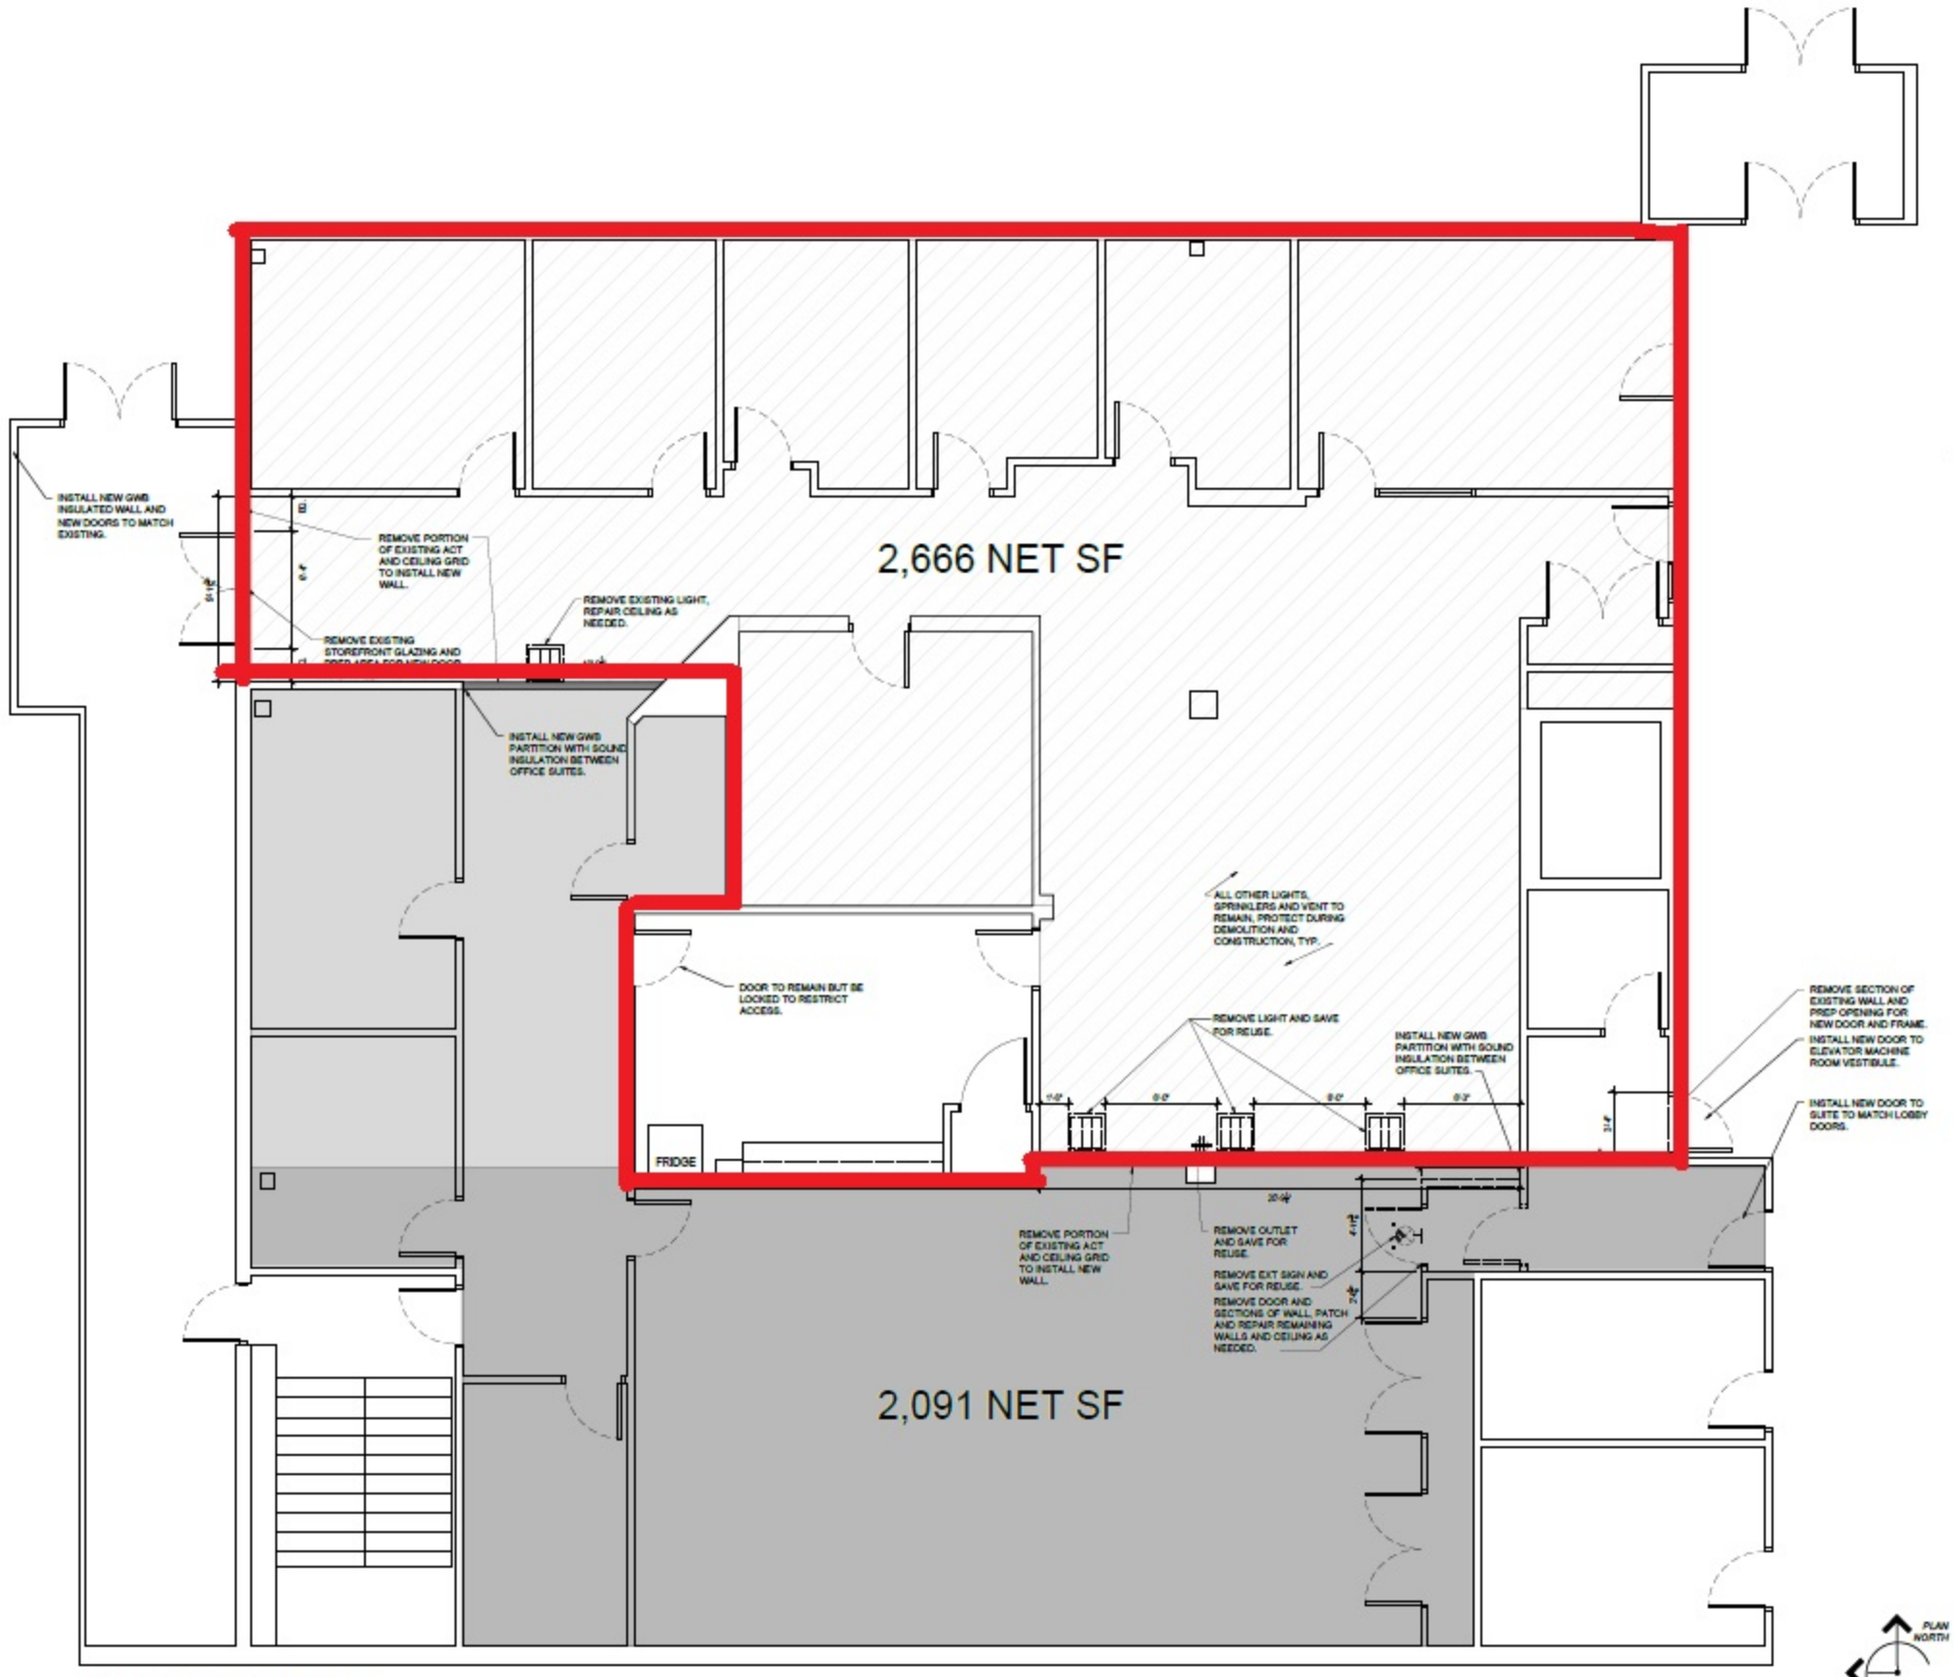

1 A100 PROPOSED FLOOR PLAN
SCALE: 1/4"=1'-0"

PLAN NORTH
TRUE NORTH

KSID
1749 CENTRAL STREET, SUITE 2
STOUGHTON, MA TEL (781)886-9973

Project #: 22441

PROGRESS

35 UNITED DRIVE,
WEST BRIDGEWATER, MA 02374

Revisions:

No.:	Issue:	Date:

Scale: AS NOTED
Date: JUNE 3, 2025

Drawing Title:
DEMOLITION PLAN AND PROPOSED FLOOR PLAN

Sheet No.:
A100

BUDGET PRICING